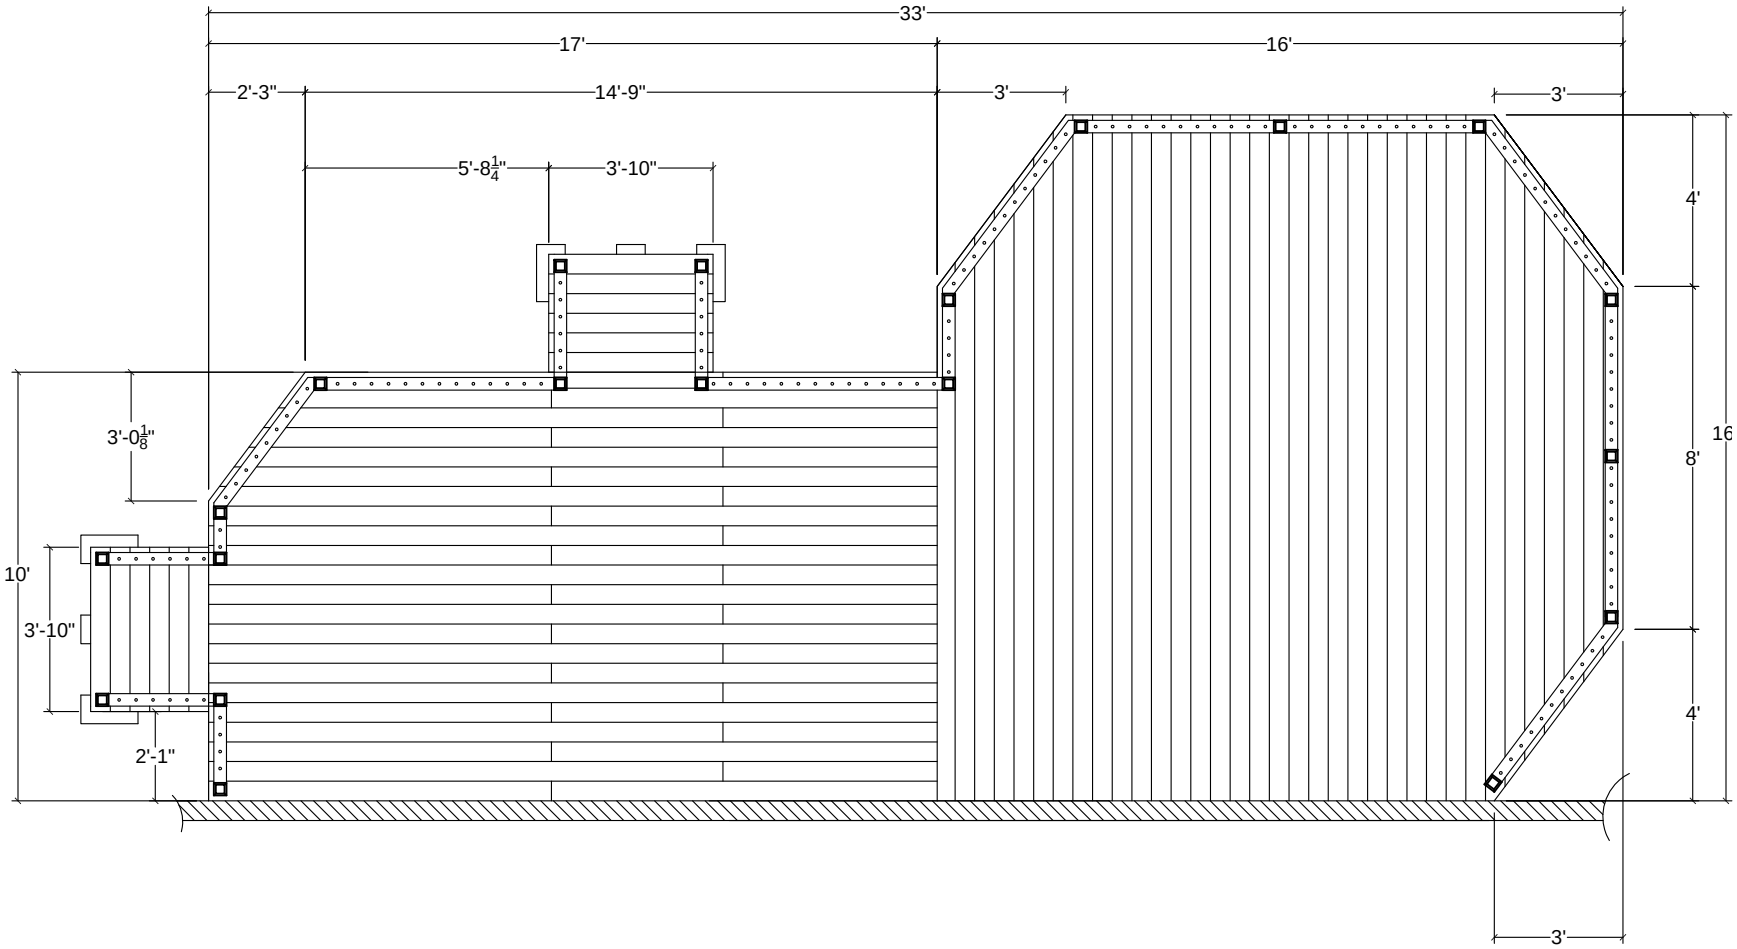

1 Deck Plan

Scale: None

The Mary Deck Plan

Drawn By: MK

Dwg No.: A-172R

Date : 04.13.11

Total Sheets:17

Custom Deck Plan
4776 Nicolet, Soo, MI 49783

The attached plans have not been engineered and may not conform to local code or other requirements. Their use is predicated on the owner consulting with a qualified local Engineer, Architect or contractor to insure their adequacy.

Copyright 2011