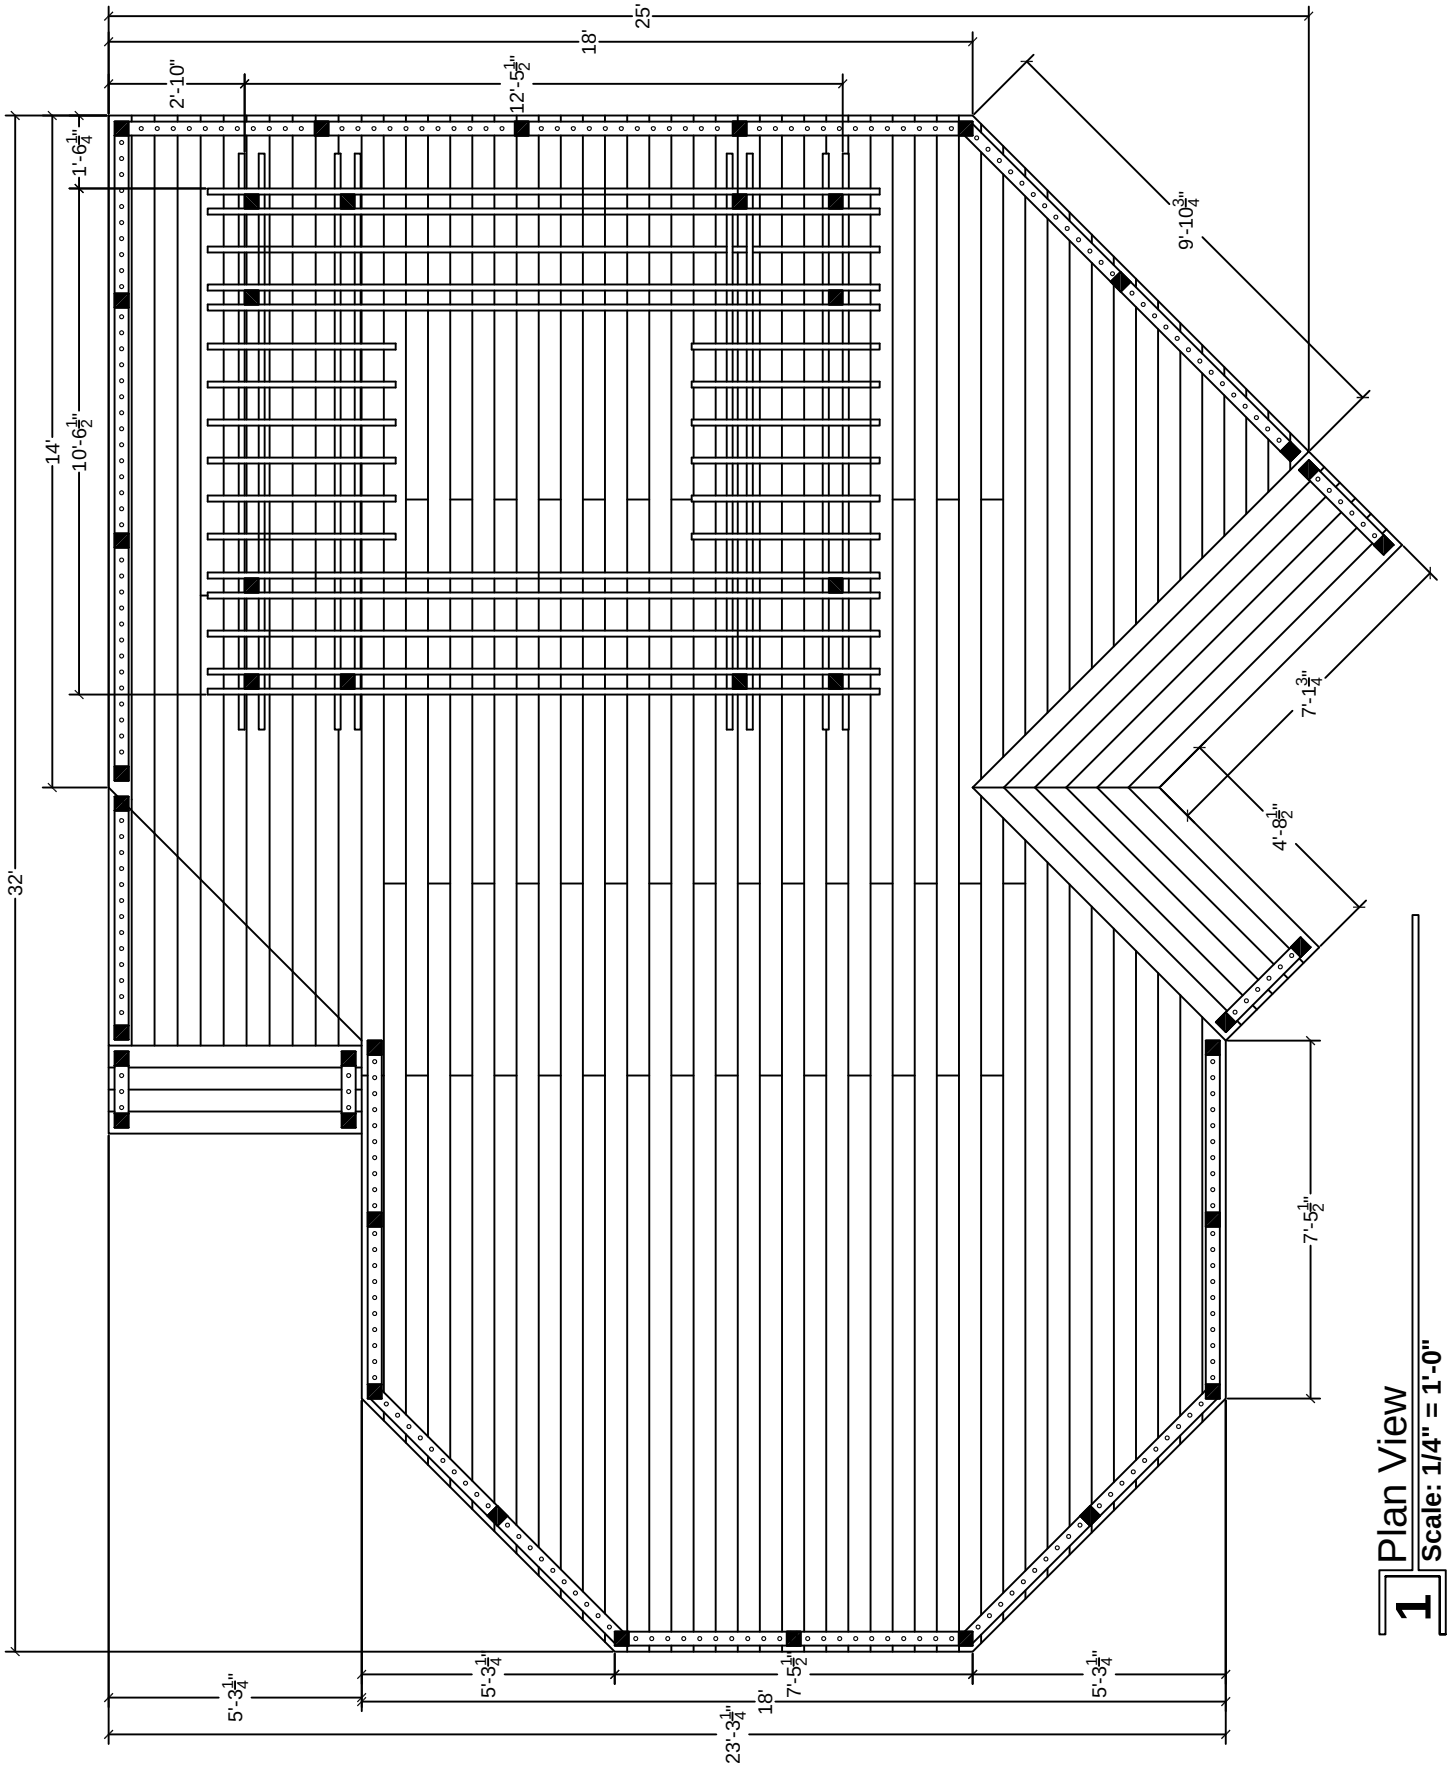


1 Plan View

Scale: 1/4" = 1'-0"

| | | | |
|---|---|---|---|
| Buffet Deck Plan | Drawn by : MK | Date : 09.27.06 | Custom Deck Plan<br>4776 Nicolet, Soo, MI 49783 |
| | Dwg No.: A-135 | Total Sheets:21 | |

The attached plans have not been engineered and may not conform to local code or other requirements. Their use is predicated on the owner consulting with a qualified local Engineer, Architect or contractor to insure their adequacy.

Copyright 2006